


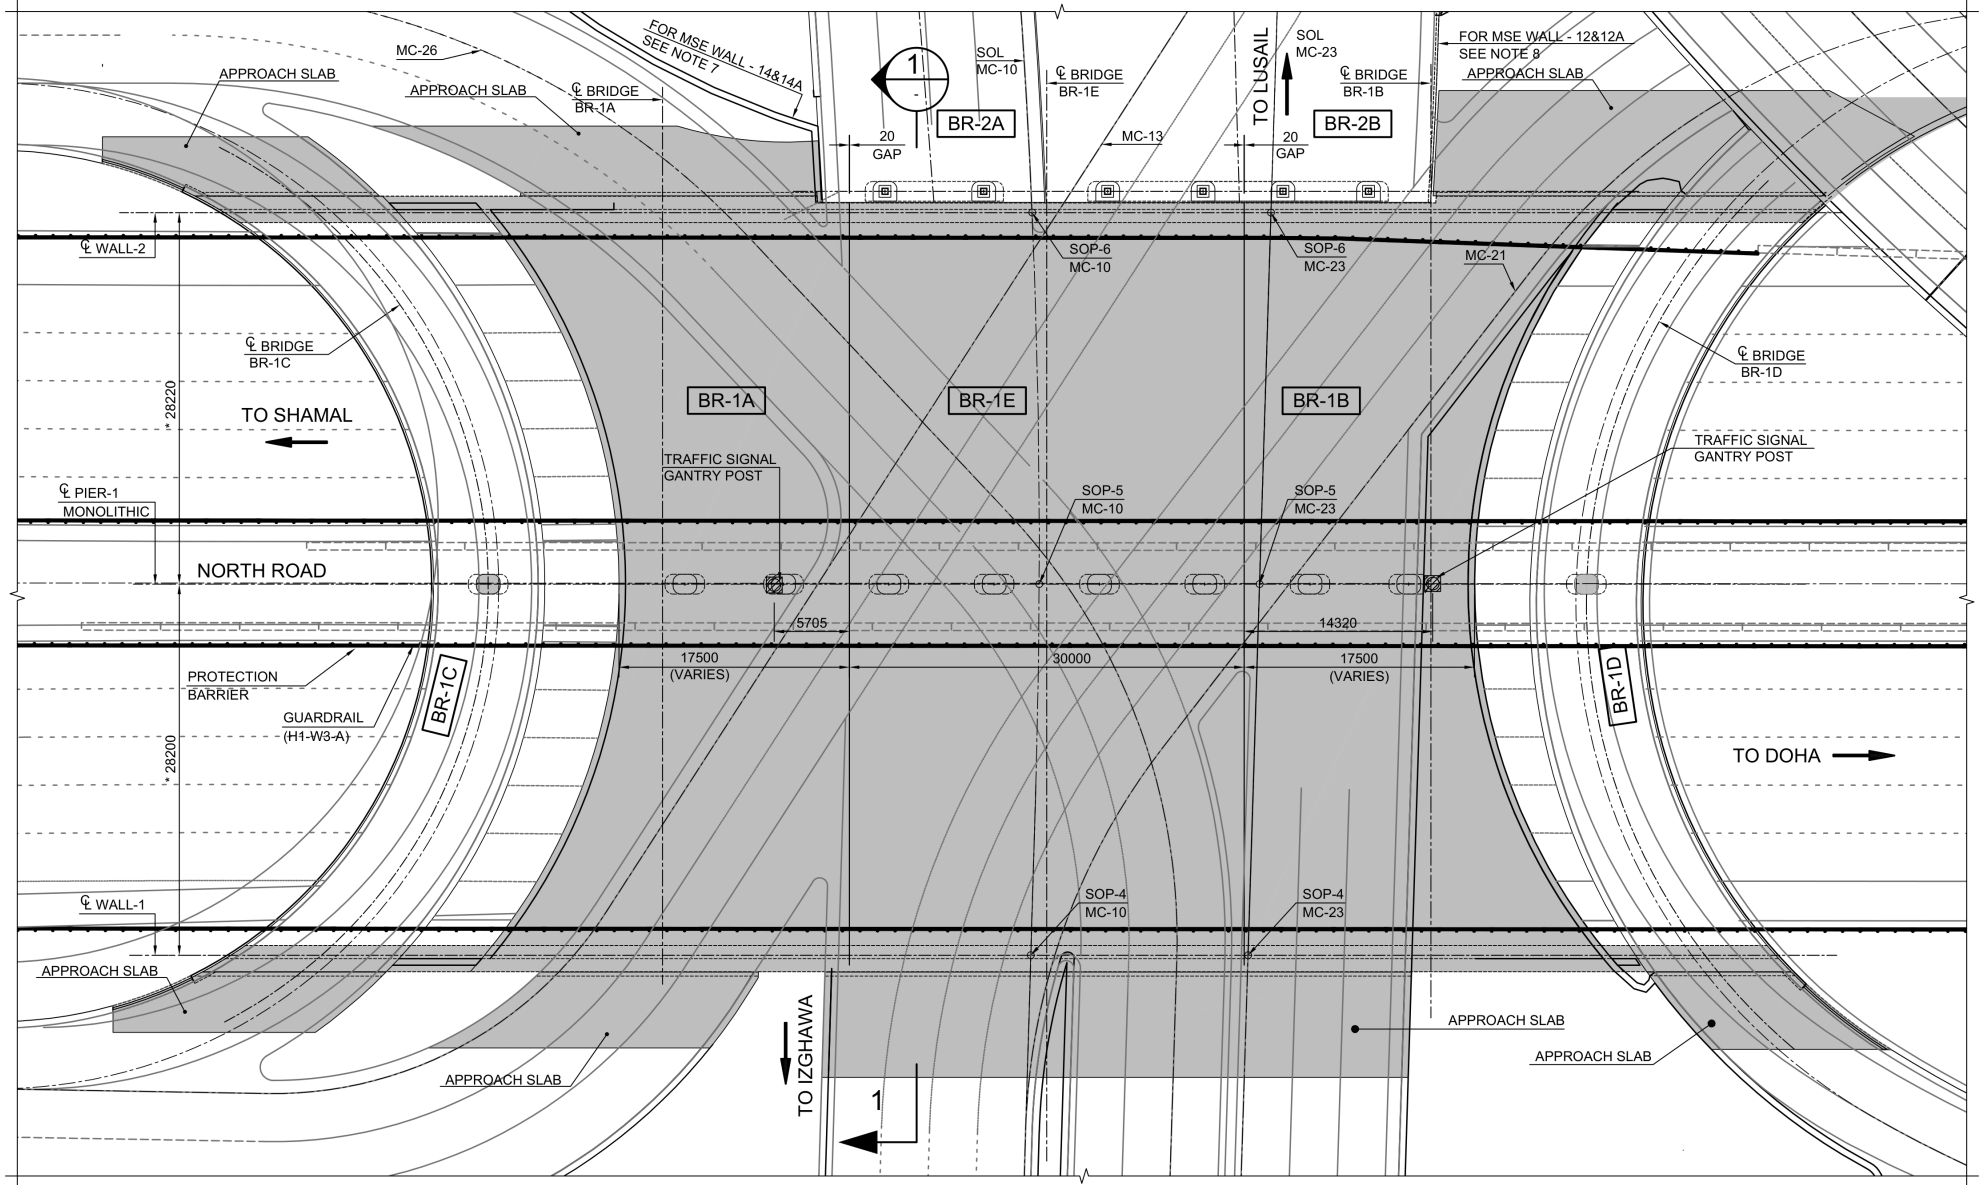

PLAN

SCALE 1:300 (A1), 1:600 (A3)

* DIMENSIONS ARE MEASURED ALONG BRIDGE CENTER LINE



SETTING OUT DATA

SETTING OUT POINT	EASTING	NORTHING	FINISHED ROAD LEVEL (FRL)	CHAINAGE
MC-10				
SOP-4	223317.450	401254.227	27.507	0+597.990
SOP-5	223343.339	401265.426	27.808	0+569.781
SOP-6	223368.750	401277.712	27.916	0+541.554

SETTING OUT DATA

SETTING OUT POINT	EASTING	NORTHING	FINISHED ROAD LEVEL (FRL)	CHAINAGE
MC-23				
SOP-4	223324.348	401239.231	27.149	0+544.321
SOP-5	223350.332	401250.224	27.429	0+572.534
SOP-6	223376.334	401261.226	27.535	0+600.769

LEGEND

CW	CARRIAGEWAY
SH	SHOULDER
ME	MEDIAN
FP	FOOTPATH
BR	BARRIER
BP	BICYCLE PATH
EJ	EXPANSION JOINT
CJ	CONSTRUCTION JOINT
FU	FUTURE EXPANSION
CL	MINIMUM CLEARANCE
CIP	CAST-IN-PLACE
SOL	SETTING OUT LINE
CH	CHAINAGE
CL	CENTER LINE
VR	VERGE
FRL	FINISHED ROAD LEVEL
SOP	SETTING OUT POINT
FGL	FINISH GROUND LEVEL

