



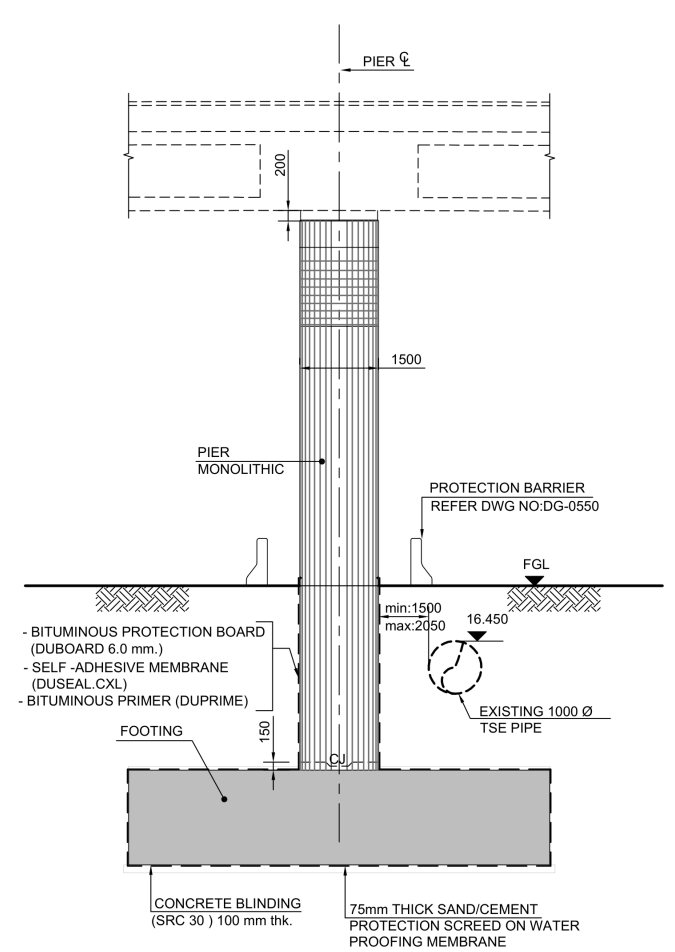


SECTION 1
SCALE 1:75 (A1),
1:150 (A3)


PIER No.	PIER CAP TOP LEVEL	FGL	LEVEL-B
	LEVEL-A		
PIER - 1E	25.115	17.500	12.200

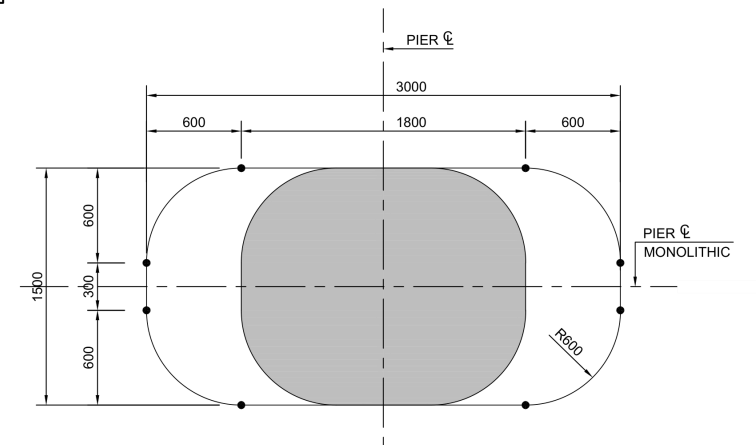

TOP PLAN OF PIER
SCALE 1:25 (A1), 1:50 (A3)

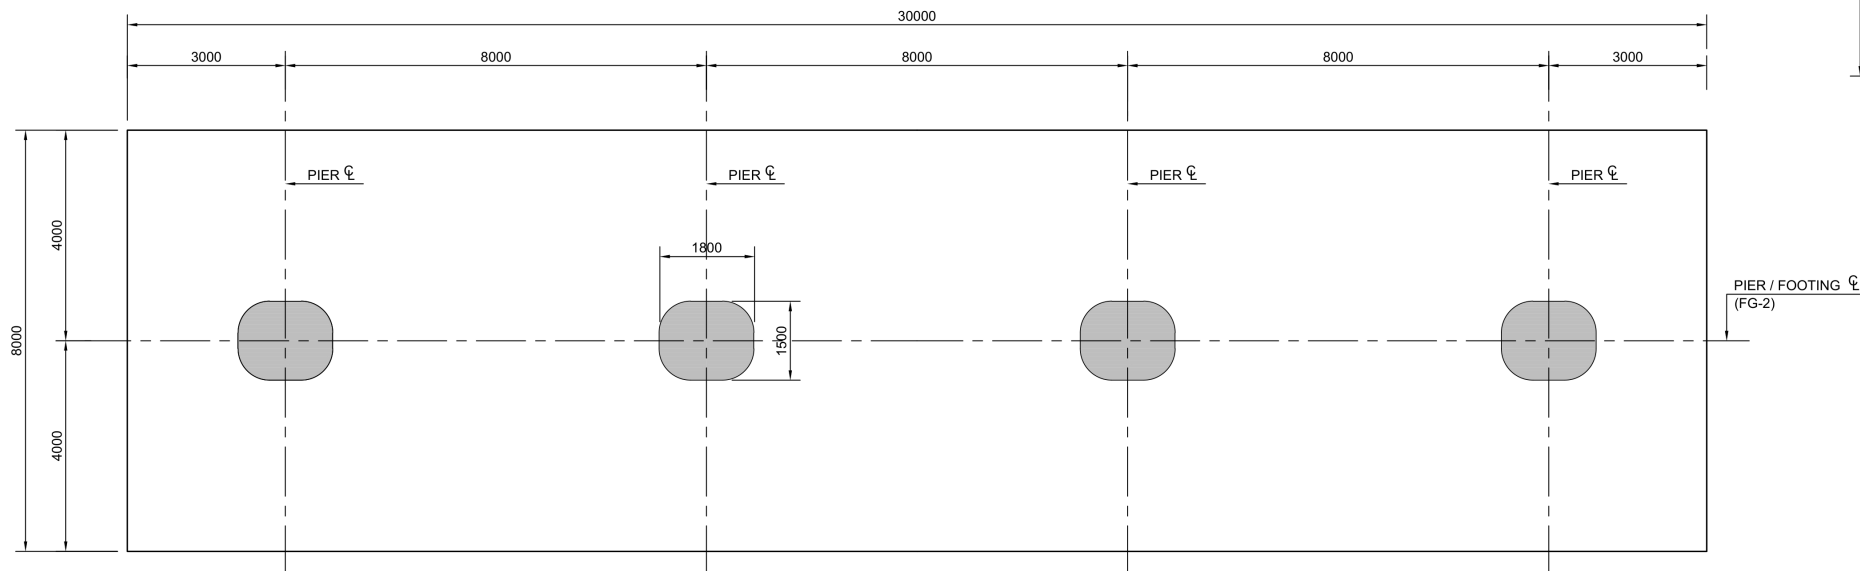

SECTION 3
SCALE 1:75 (A1),
1:150 (A3)

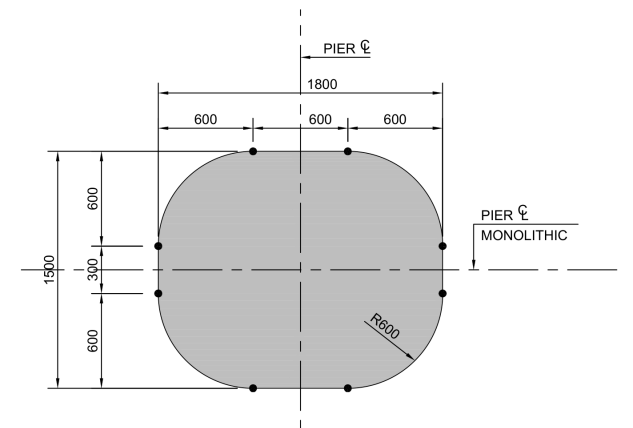

SECTION 2
SCALE 1:25 (A1),
1:50 (A3)