


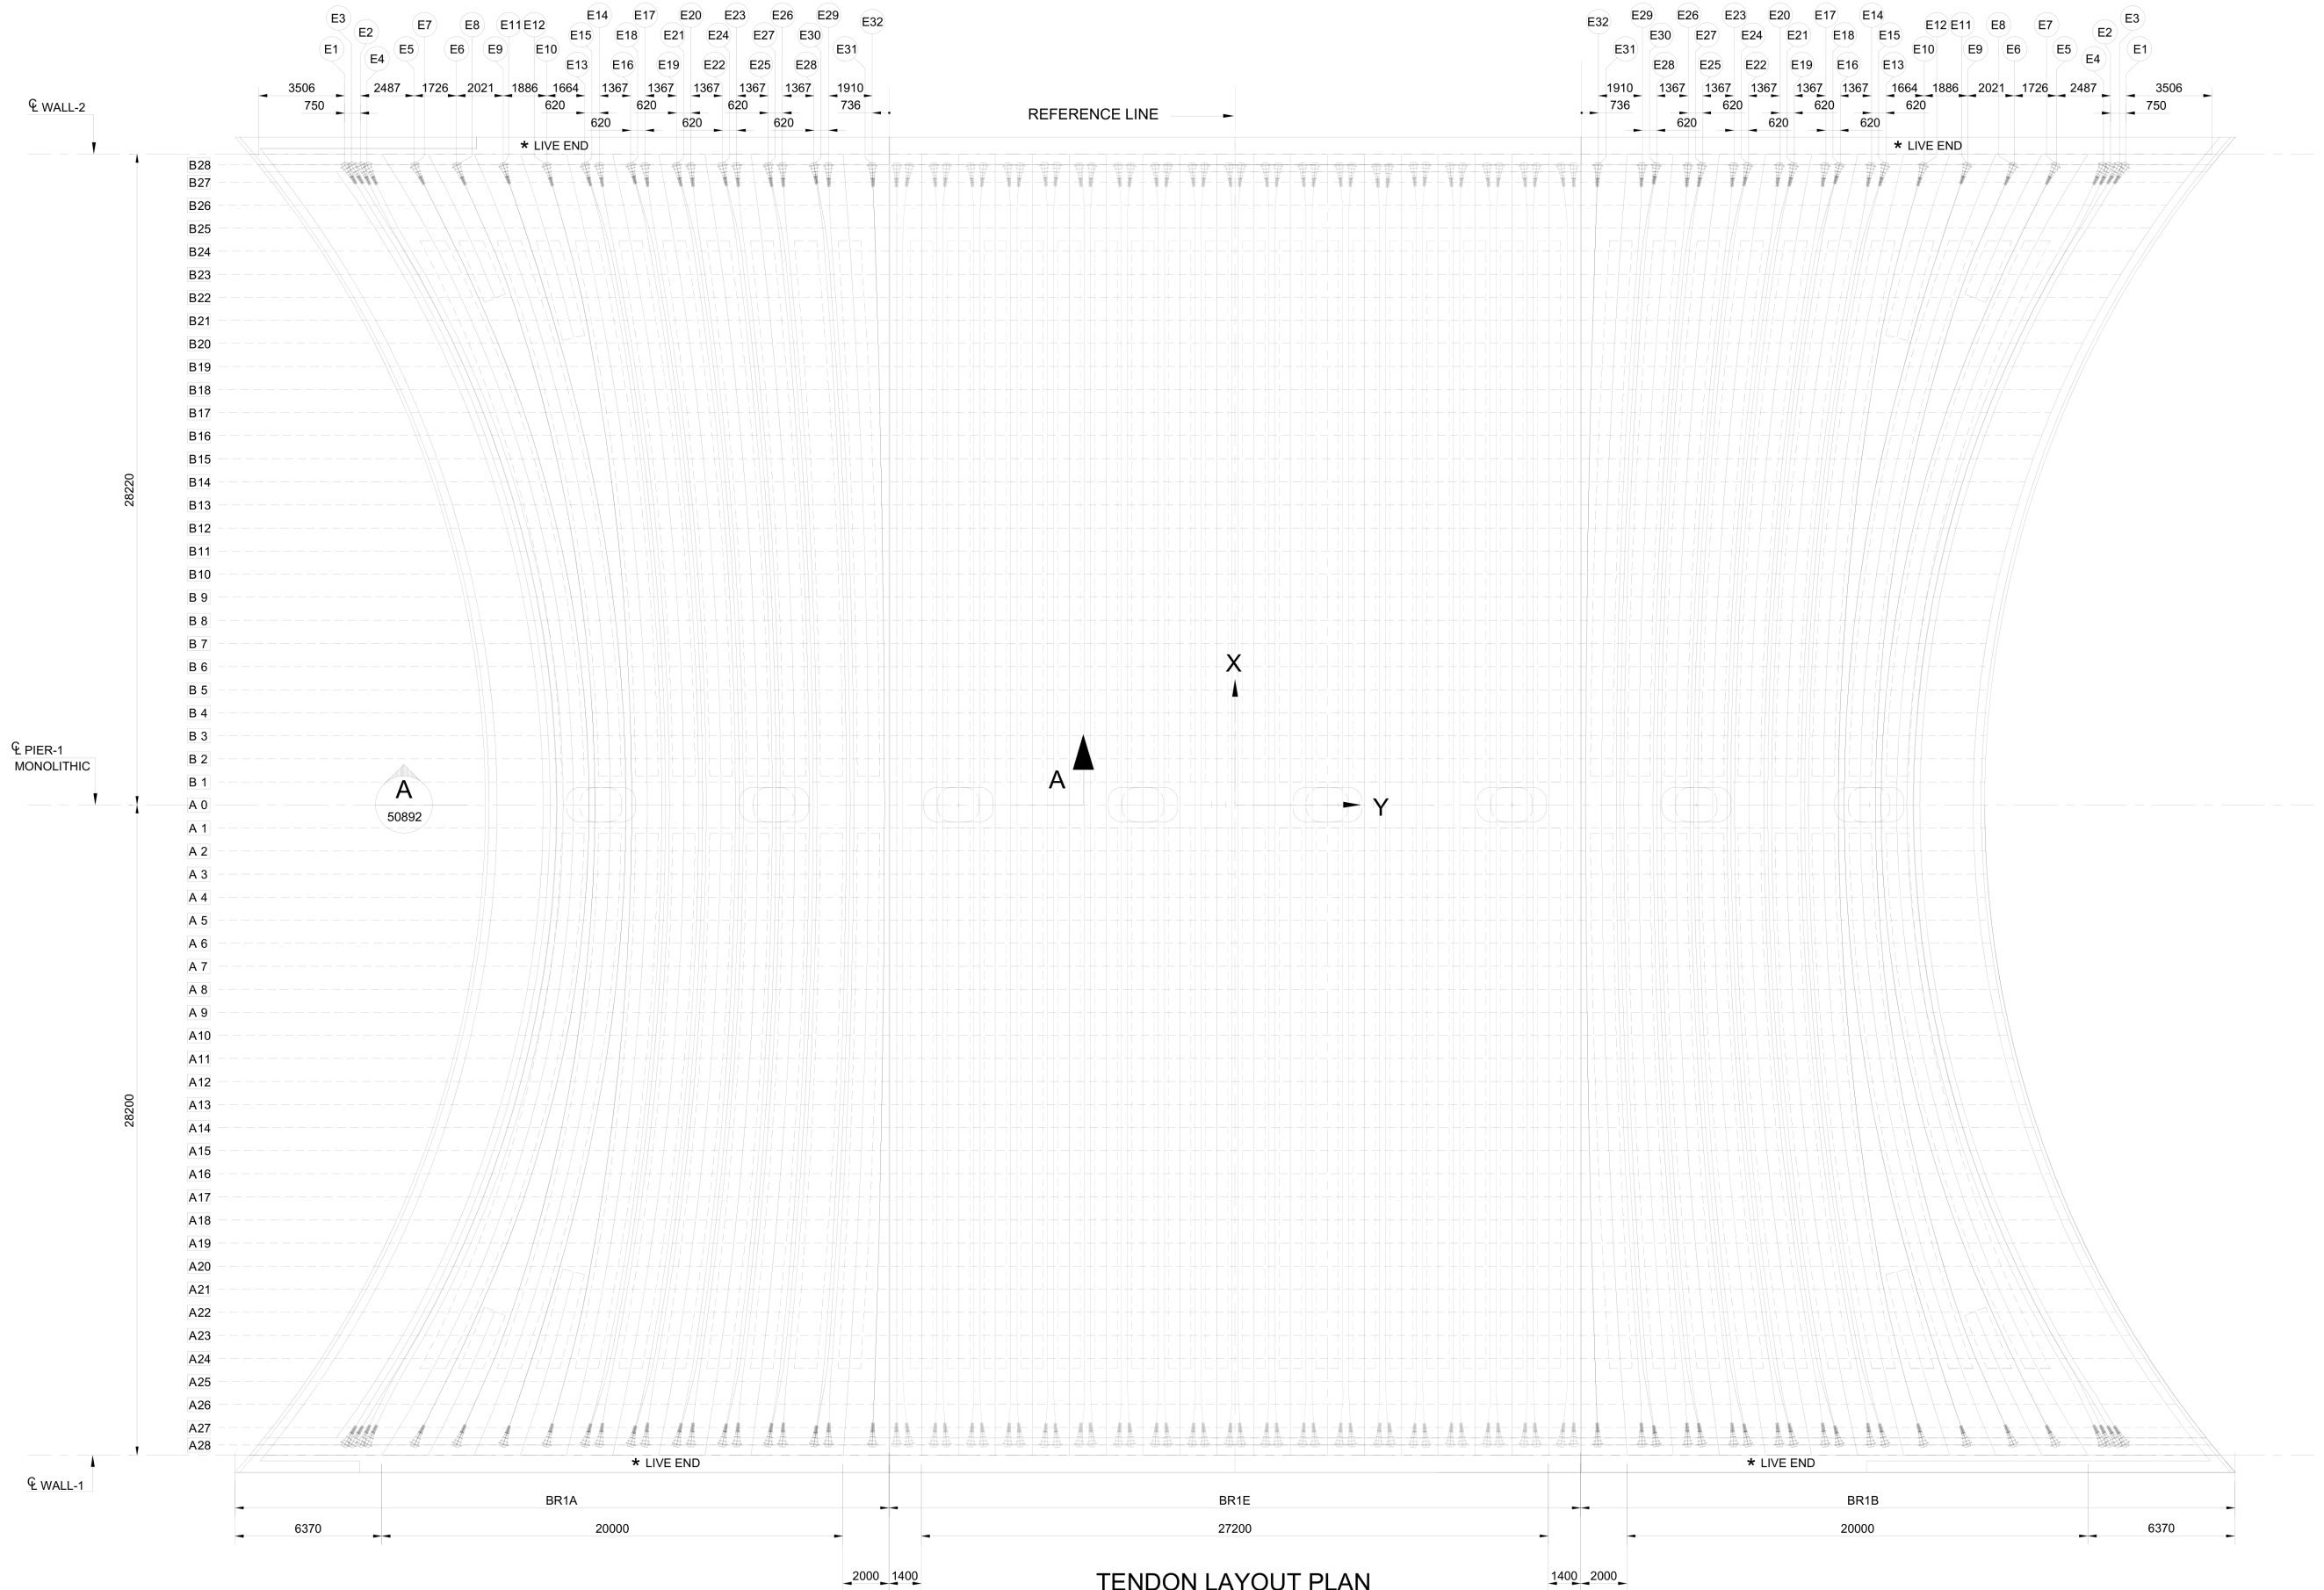

TENDON LAYOUT PLAN
SCALE 1:150 (A1), 1:300 (A3)